


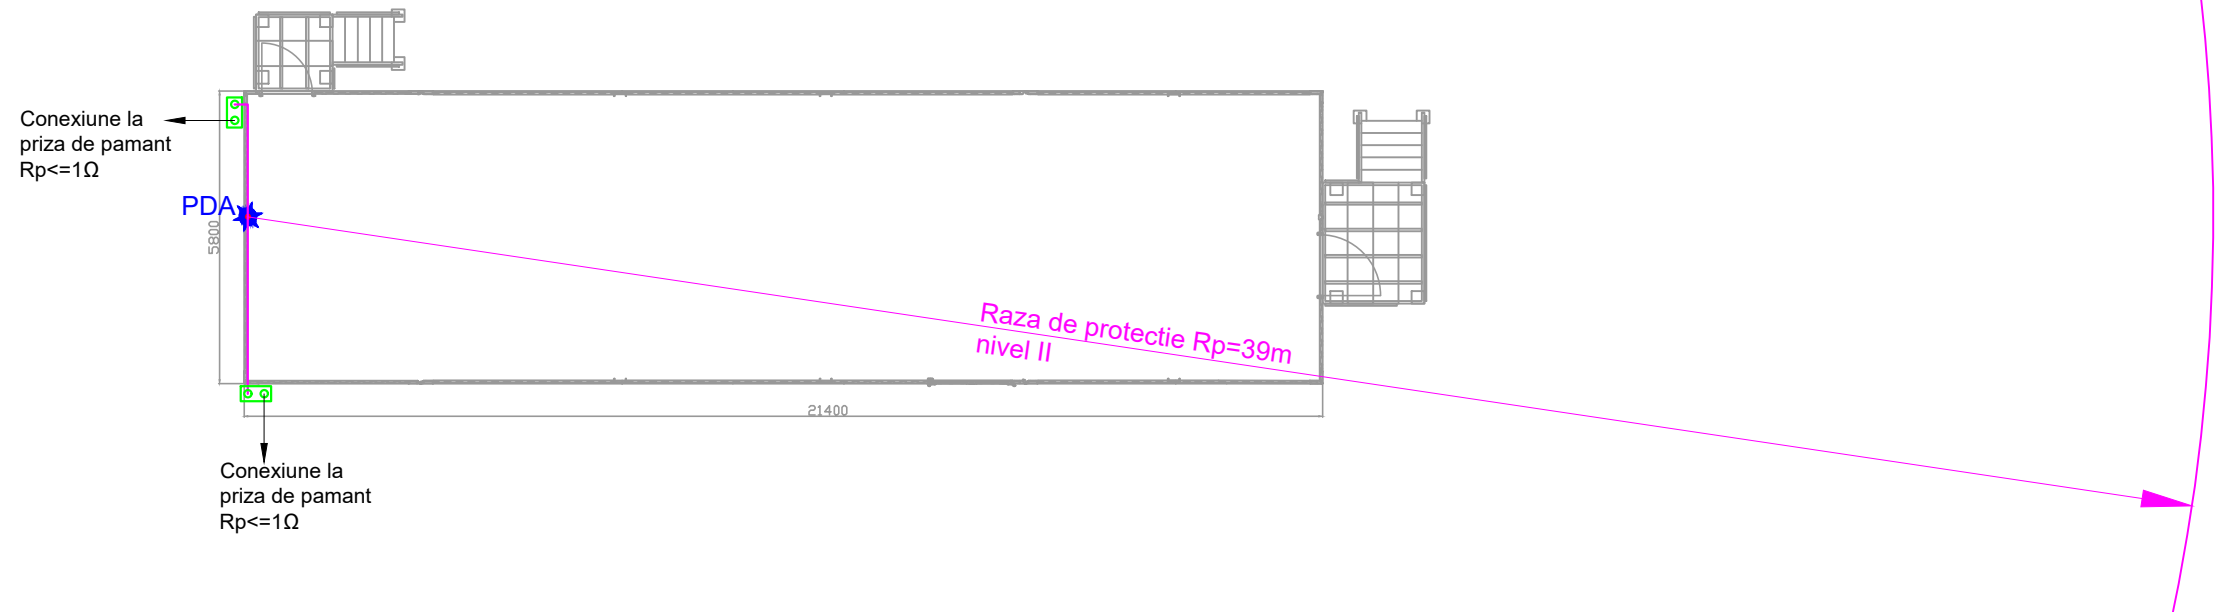

LEGENDA:



PDA - Paratrasnet cu dispozitiv de amorsare - Nivel II, $R_p=39m$
montat pe laterala cladire pe catarg $H=4m$ (3m deasupra coama acoperis)



Conductor coborare din aluminiu $d=10mm$ montat pe suporti



Piesa de separatie

VERIFICATOR/ EXPERT	NUME	SEM NATURA	CERINTA	REFERAT/ EXPERTIZA NR./ DATA	
	S.C. TIAB S.A. Agentia TIAB Industrie Ploiesti		Str. Marin Mehedinteanu, nr. 1 Ploiesti, jud. Prahova Tel/Fax: +40 244 570320 +40 244 570066 E-mail: office-industrie@tiabsa.ro Website: www.tiab.ro		BENEFICIAR:
					S.C. AMBRO S.A.
					Calea Unirii nr. 24, 720019, Suceava - Romania
					PROIECT NR.: PT.1972-34-E
SPECIFICATIE	NUME	SEM NATURA	SCARA:	TITLU PROIECT: MODERNIZARE STATIE ELECTRICA DE CONEXIUNI 6kV	FAZA:
SEF PROIECT	ing. Stefan D.		1:150		CAIET DE SARCINI
PROIECTAT	ing. Dirvaru G.		DATA: 01.2020	TITLU PLANSA: Instalatie de protectie impotriva strasnetului statie de conexiuni 6kV	REVIZIA: 0
DESENAT	ing. Dirvaru G.				PLANSA NR.: PT.1972-34-E3.04