


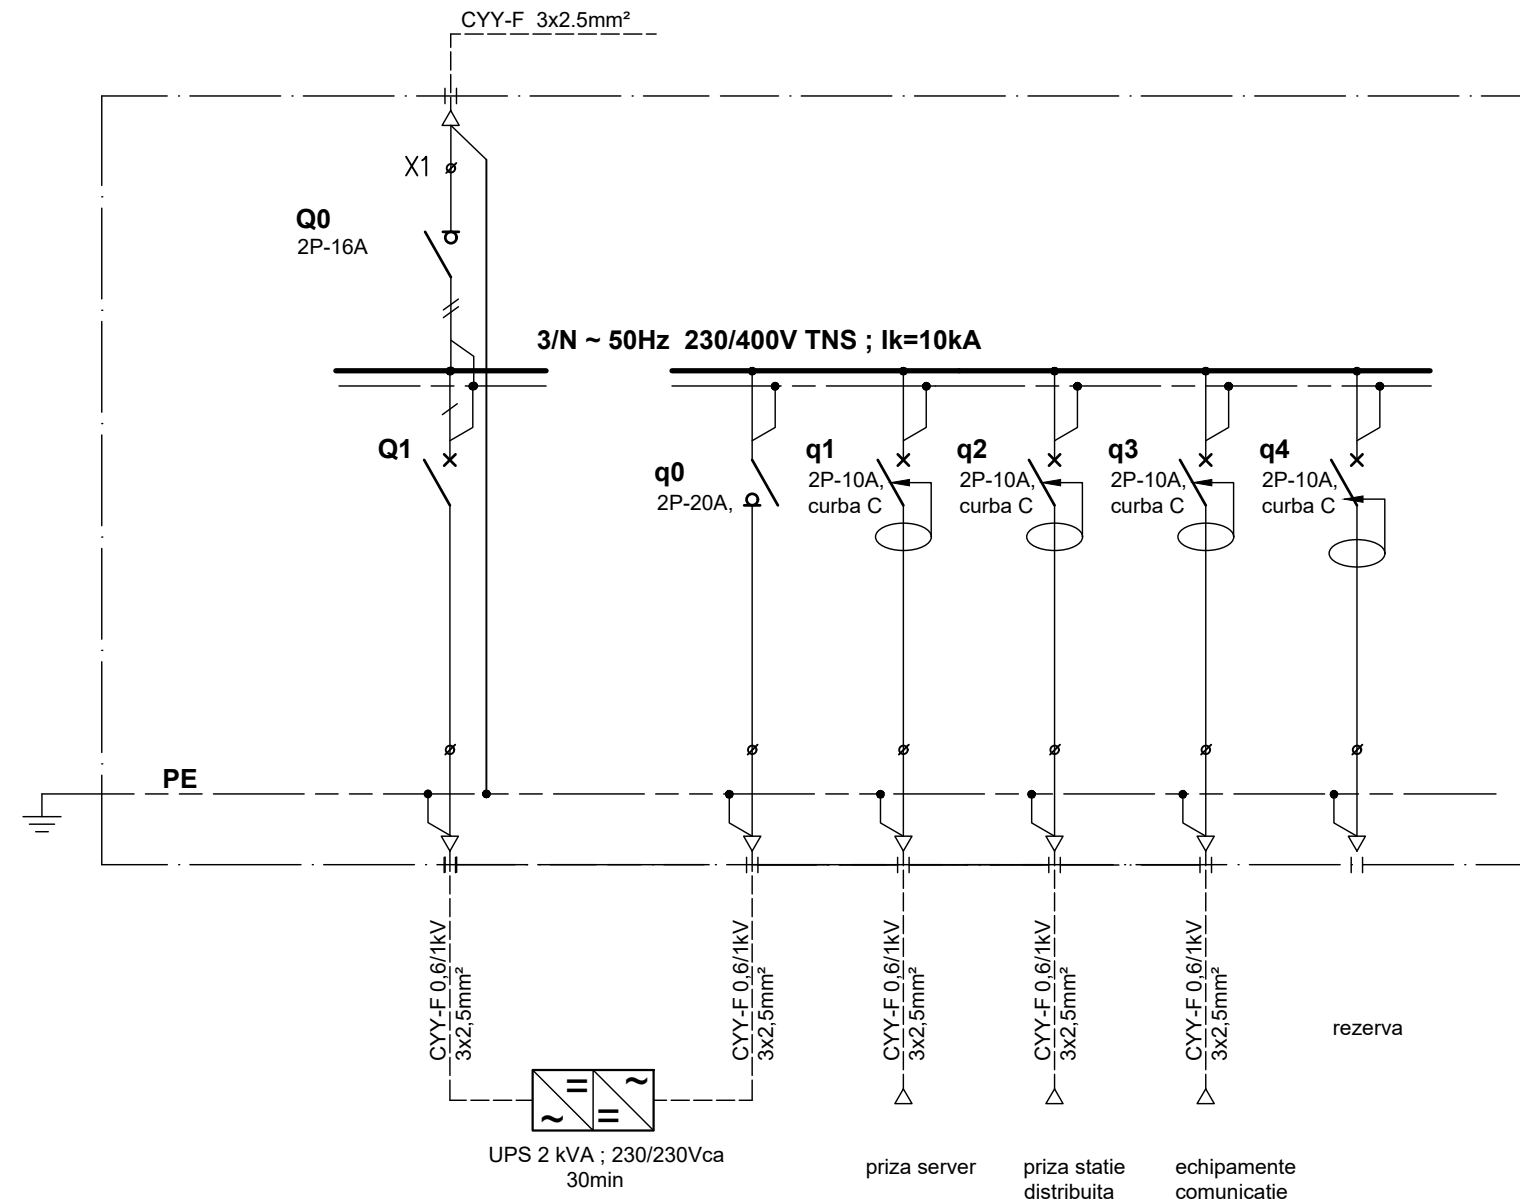

NOTA:

- Cofret metalic. Intrari/iesiri pe jos cu presetupe

VERIFICATOR/ EXPERT	NUME	SEMNATURA	CERINTA	REFERAT/ EXPERTIZA NR./ DATA	
 S.C. TIAB S.A. Agentia TIAB Industrie Ploiesti Str. Marin Mehedinteanu, nr. 1 Ploiesti, jud. Prahova Tel/Fax: +40 244 570320 +40 244 570066 E-mail: office-industrie@tiabsa.ro Website: www.tiab.ro				BENEFICIAR: S.C. AMBRO S.A. Calea Unirii nr. 24, 720019, Suceava - Romania	PROIECT NR.: PT.1972-34-E
	SPECIFICATIE	NUME	SEMNATURA	SCARA: %	FAZA: CAIET DE SARCINI
	SEF PROIECT	ing. Stefan D.			REVIZIA: 0
	PROIECTAT	ing. Dirvaru G.		DATA: 01.2020	TITLU PLANSA: Schema electrica monofilara T-UPS
	DESENAT	ing. Dirvaru G.			PLANSA NR.: PT.1972-34-E6.08