


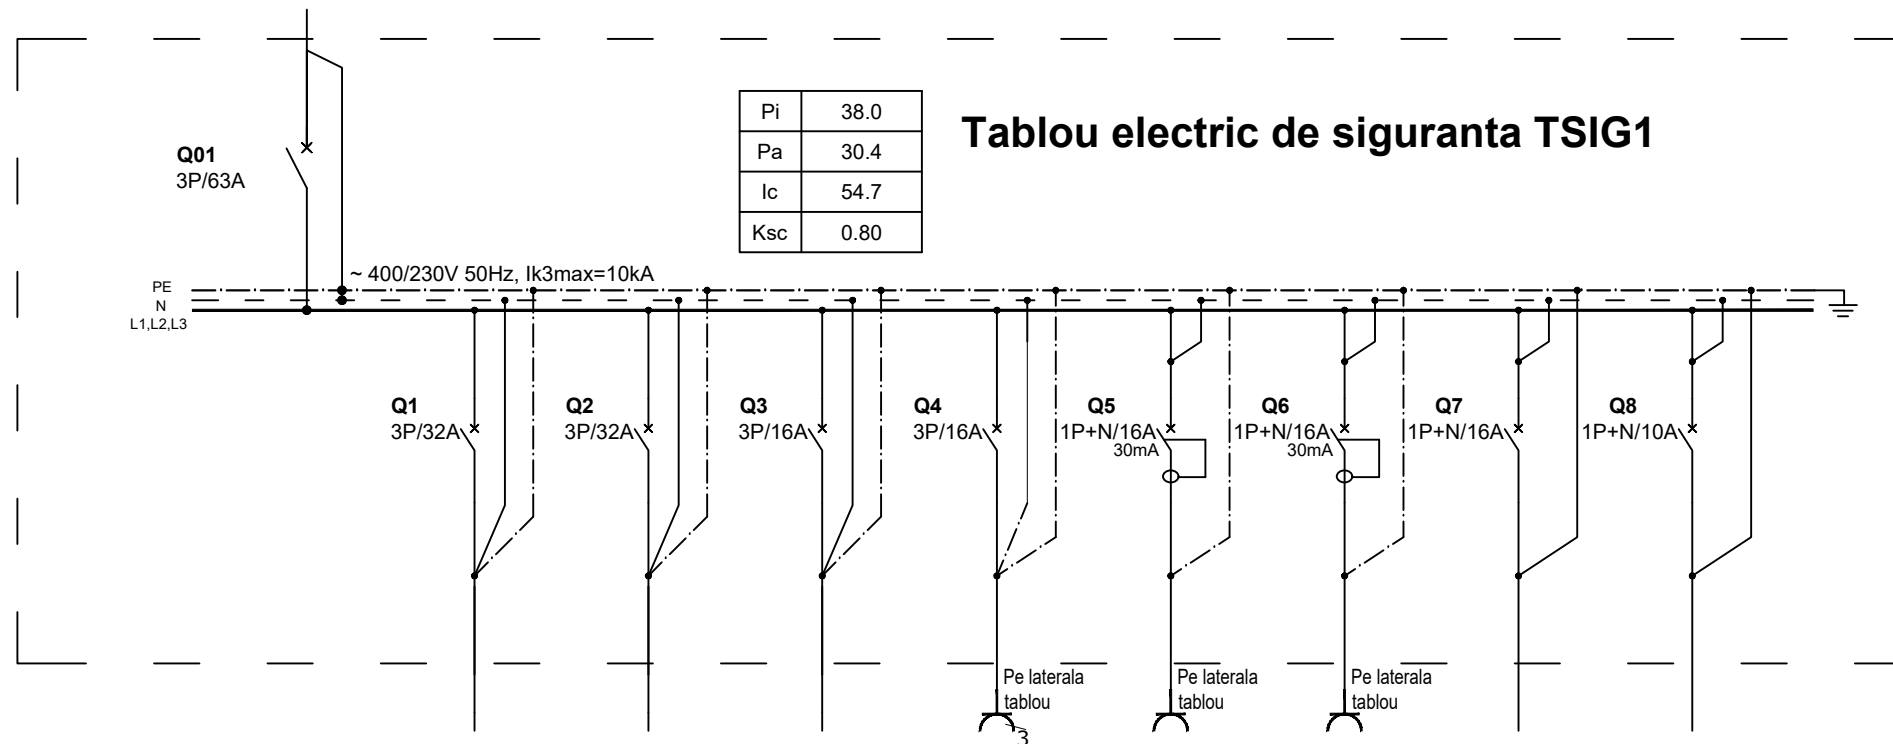

Denumire circuit	C01	C1	C2	C3	C4	C5	C6	C7	C8	Pi (kW)	38.0
Destinatie	SOSIRE de la DELGAZ	Tablou electric TSIG2 Statie electrica 6kV	Rezerva	Rezerva	Priza 3P+N+PE 16A/400V pe laterala tablou	Priza 2P+PE 16A/230V pe laterala tablou	Priza 2P+PE 16A/230V pe laterala tablou	Rezerva	Rezerva		
Cablu [mmp]	CYY-F 3x50+16	CYY-F 5x10	CYY-F 5x6	CYY-F 5x2,5	CYY-F 5x2,5	CYY-F 3x2,5	CYY-F 3x2,5				
Pi [kW]	L1					2			1	3.0	
	L2						2			2.0	
	L3							2		2.0	
	L1, L2, L3		11	10	5	5				31.0	

VERIFICATOR/ EXPERT	NUME	SEMNATURA	CERINTA	REFERAT/ EXPERTIZA NR./ DATA	
 S.C. TIAB S.A. Agentia TIAB Industrie Ploiesti Str. Marin Mehedinteanu, nr. 1 Ploiesti, jud. Prahova Tel/Fax: +40 244 570320 +40 244 570066 E-mail: office-industrie@tiabsa.ro Website: www.tiab.ro				BENEFICIAR:	PROIECT NR.:
				S.C. AMBRO S.A. Calea Unirii nr. 24, 720019, Suceava - Romania	PT.1972-34-E
	SPECIFICATIE	NUME	SEMNATURA	SCARA:	TITLU PROIECT:
	SEF PROIECT	ing. Stefan D.		%	MODERNIZARE STATIE ELECTRICA DE CONEXIUNI 6kV
PROIECTAT	ing. Dirvaru G.		DATA:	TITLU PLANSA:	FAZA:
DESENAT	ing. Dirvaru G.		01.2020	Schema electrica monofilara tablou electric de siguranta TSIG1	CAIET DE SARCINI
					REVIZIA:
					0
					PLANSA NR.:
					PT.1972-34-E6.09