


EDIFICATIA B.A.

1,50 cu h=1,00m

AMBRO SUCEAVA
01.11.2019

TRASEU CABLURI EXISTENT H ≈ 8,00m.

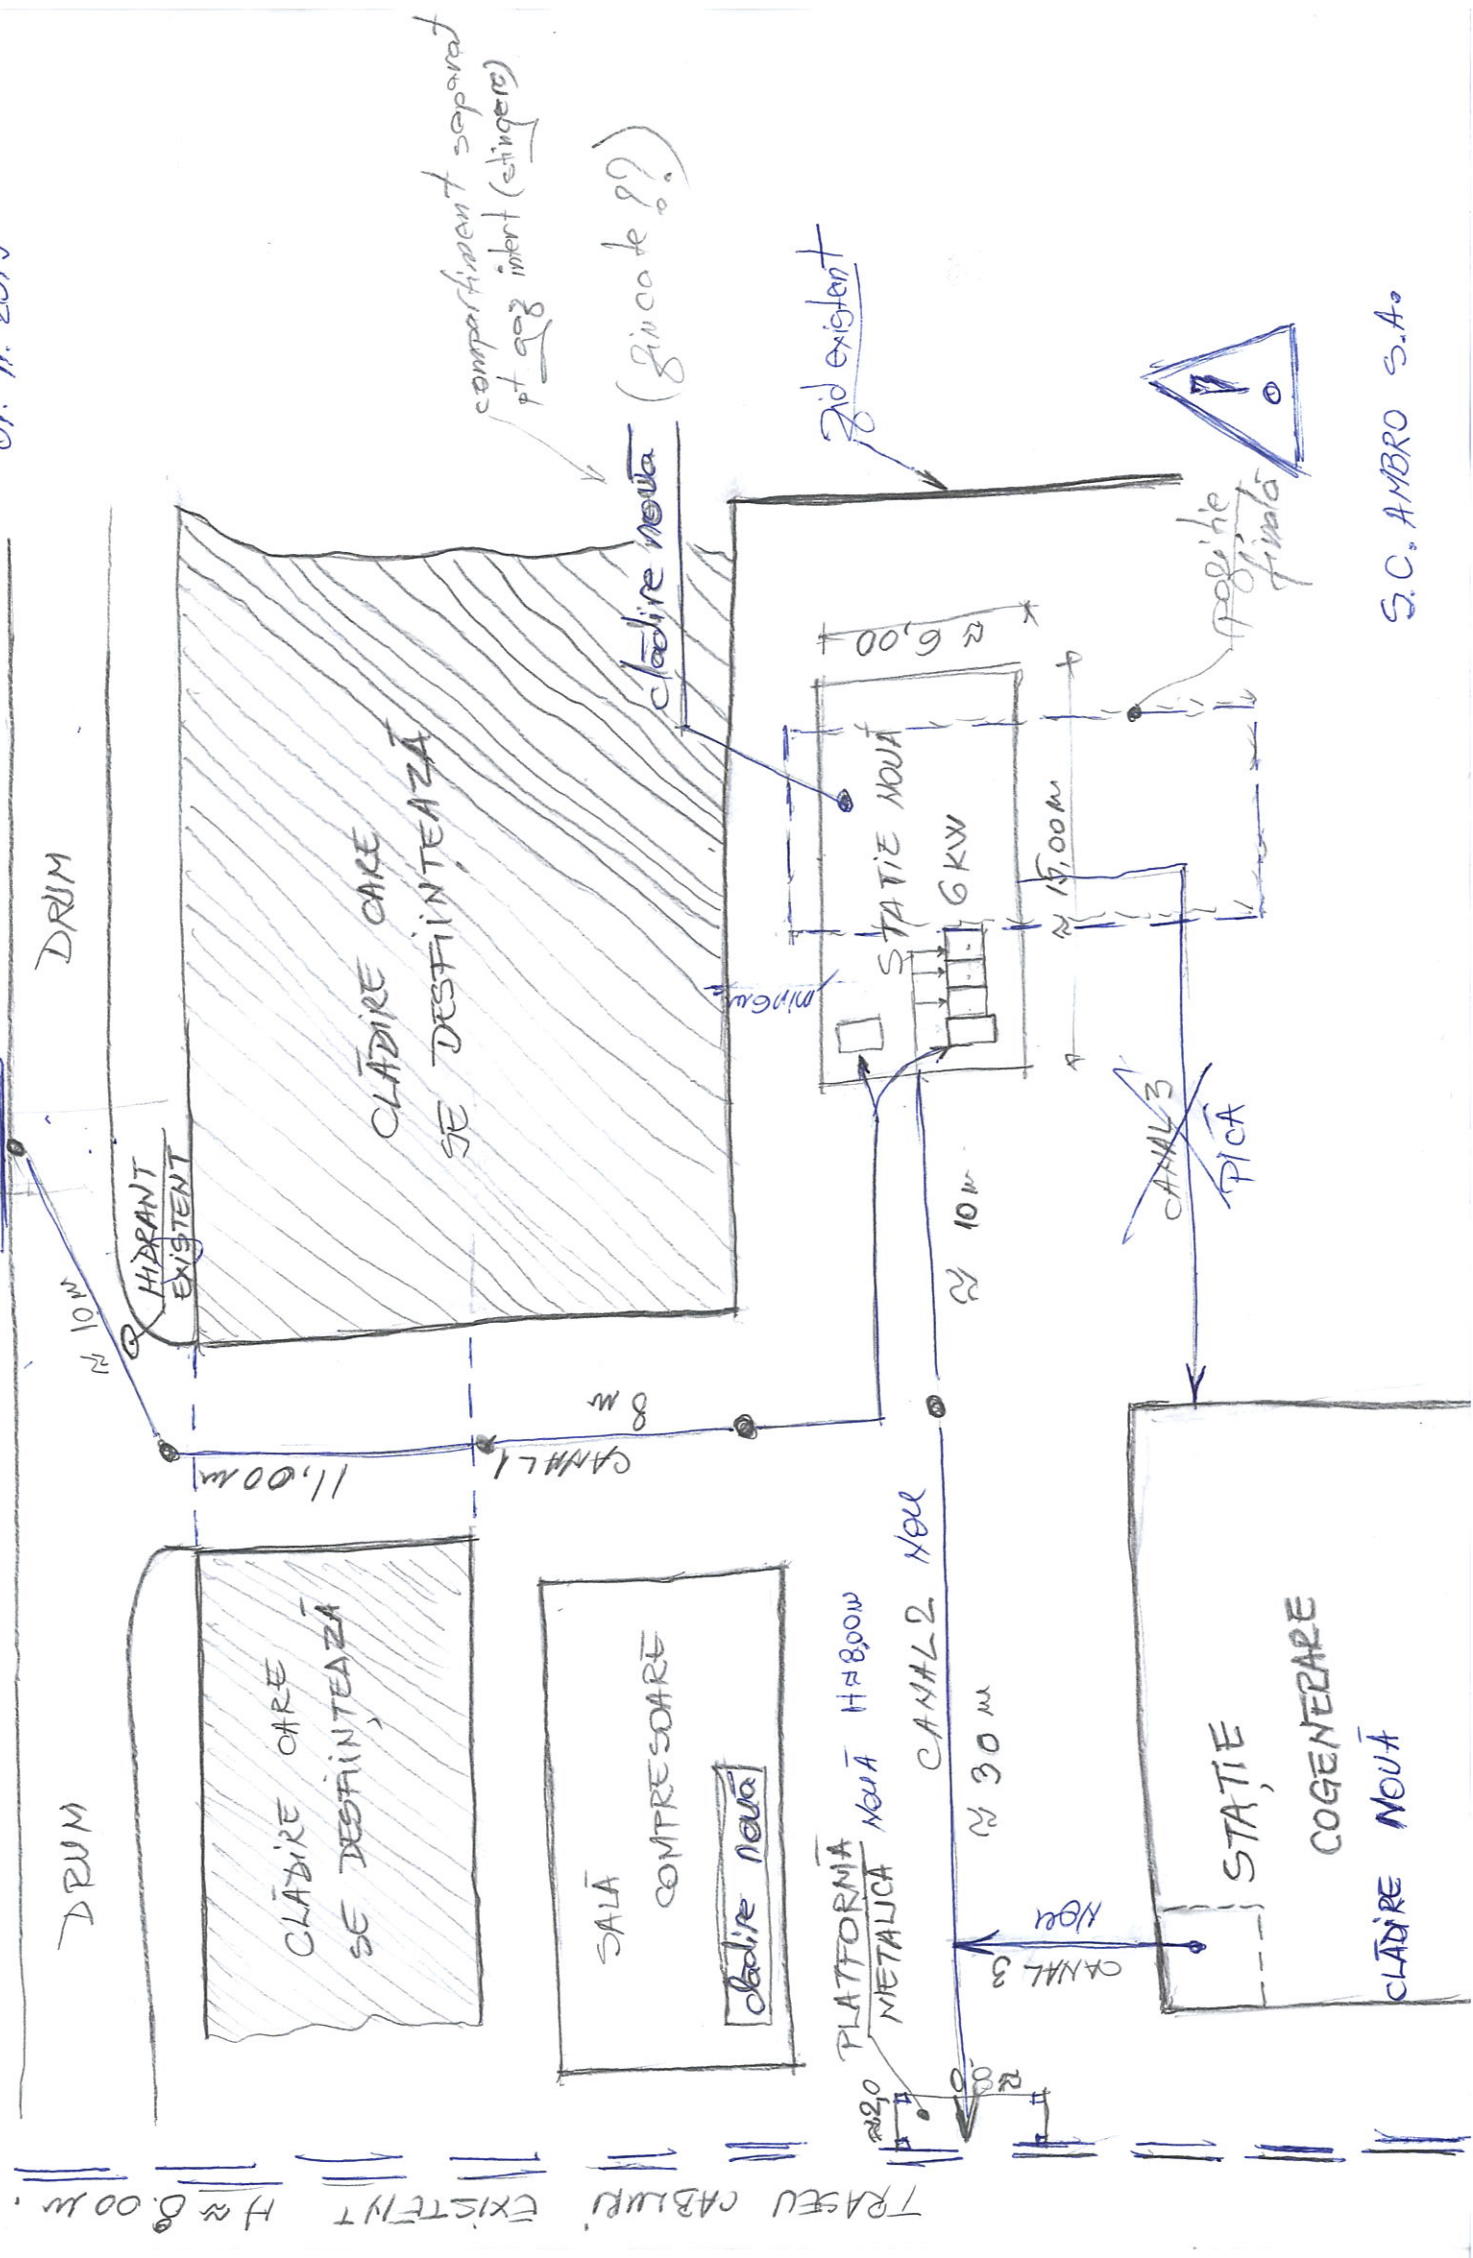

S.C. AMBRO S.A.