
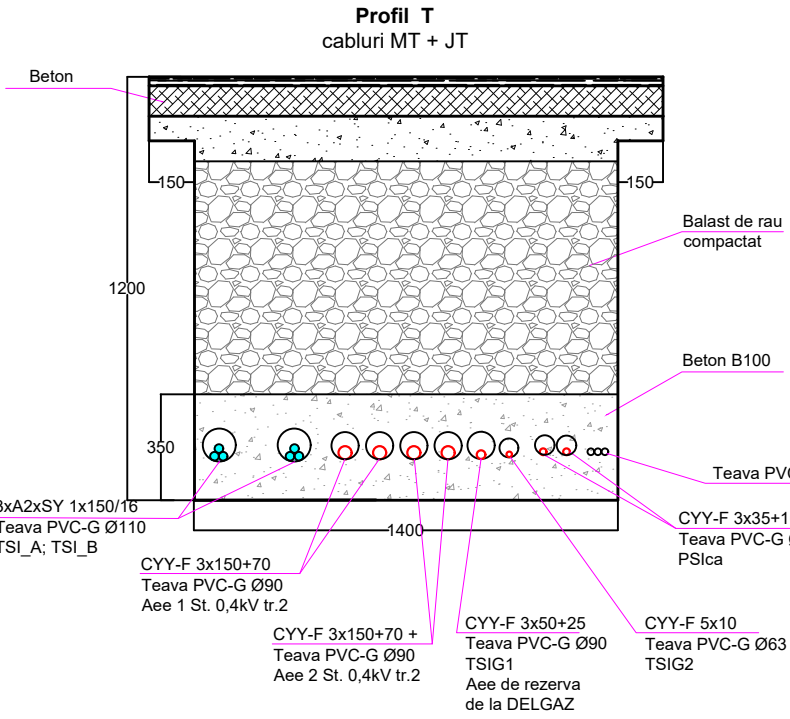
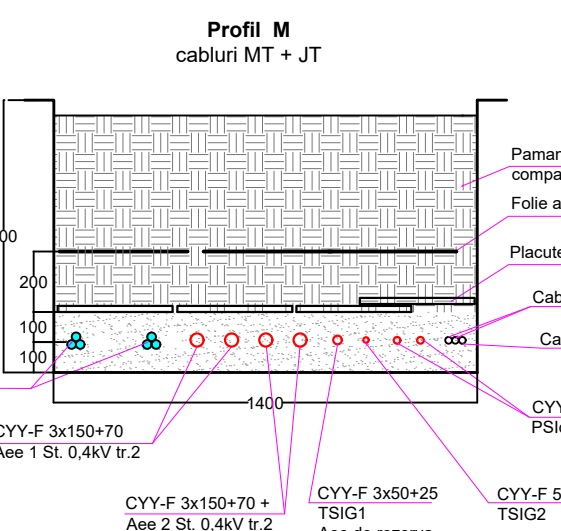
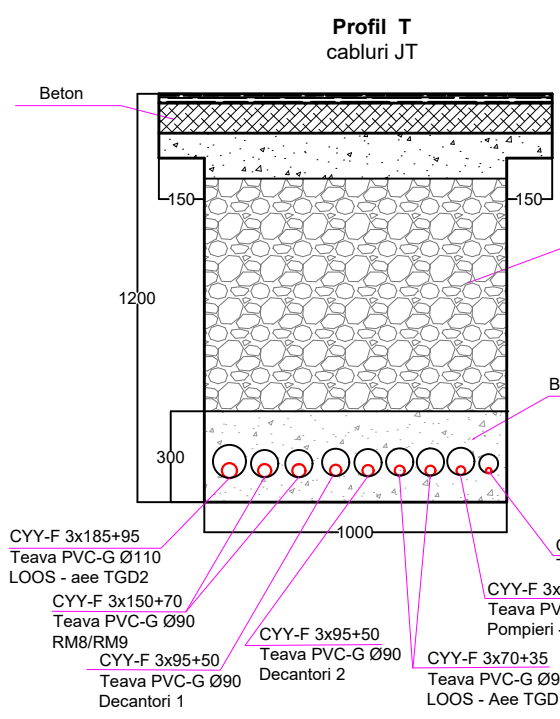
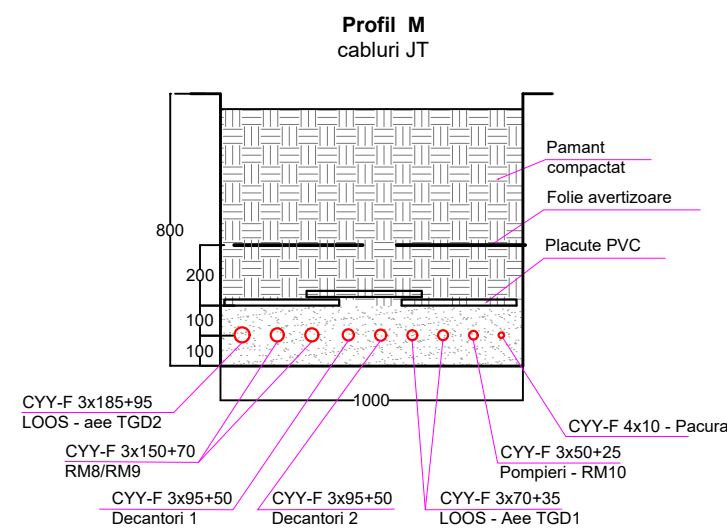
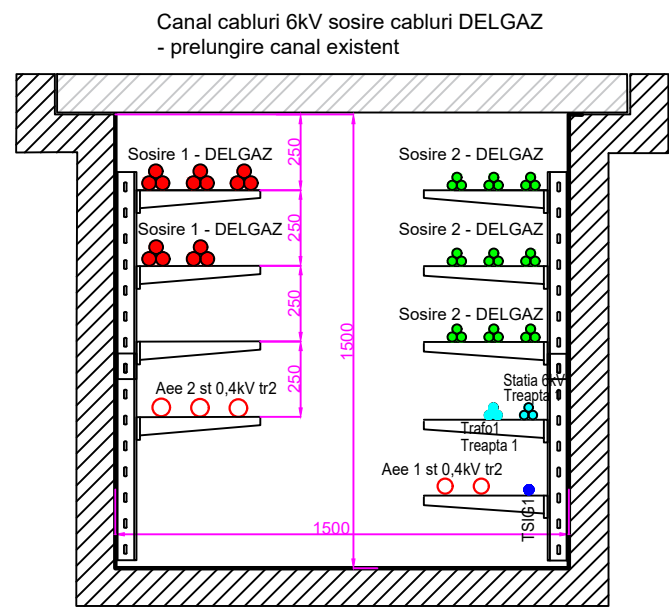
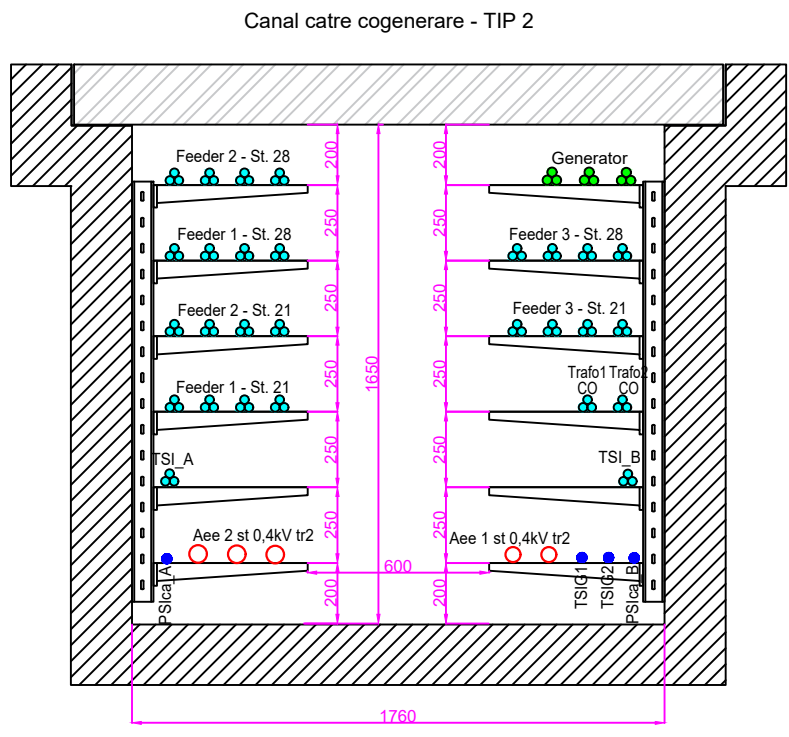
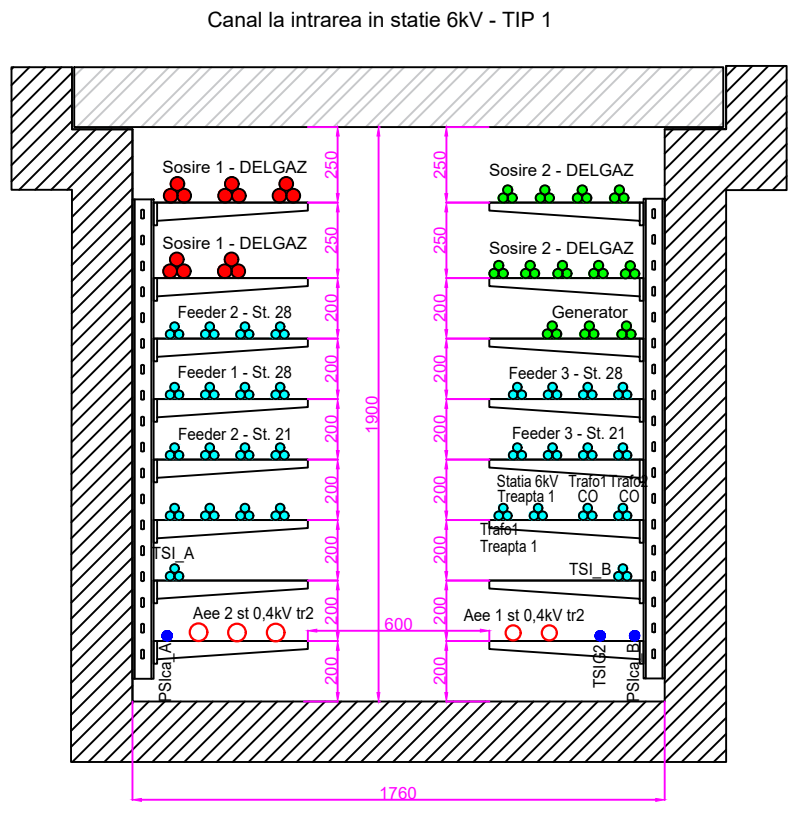


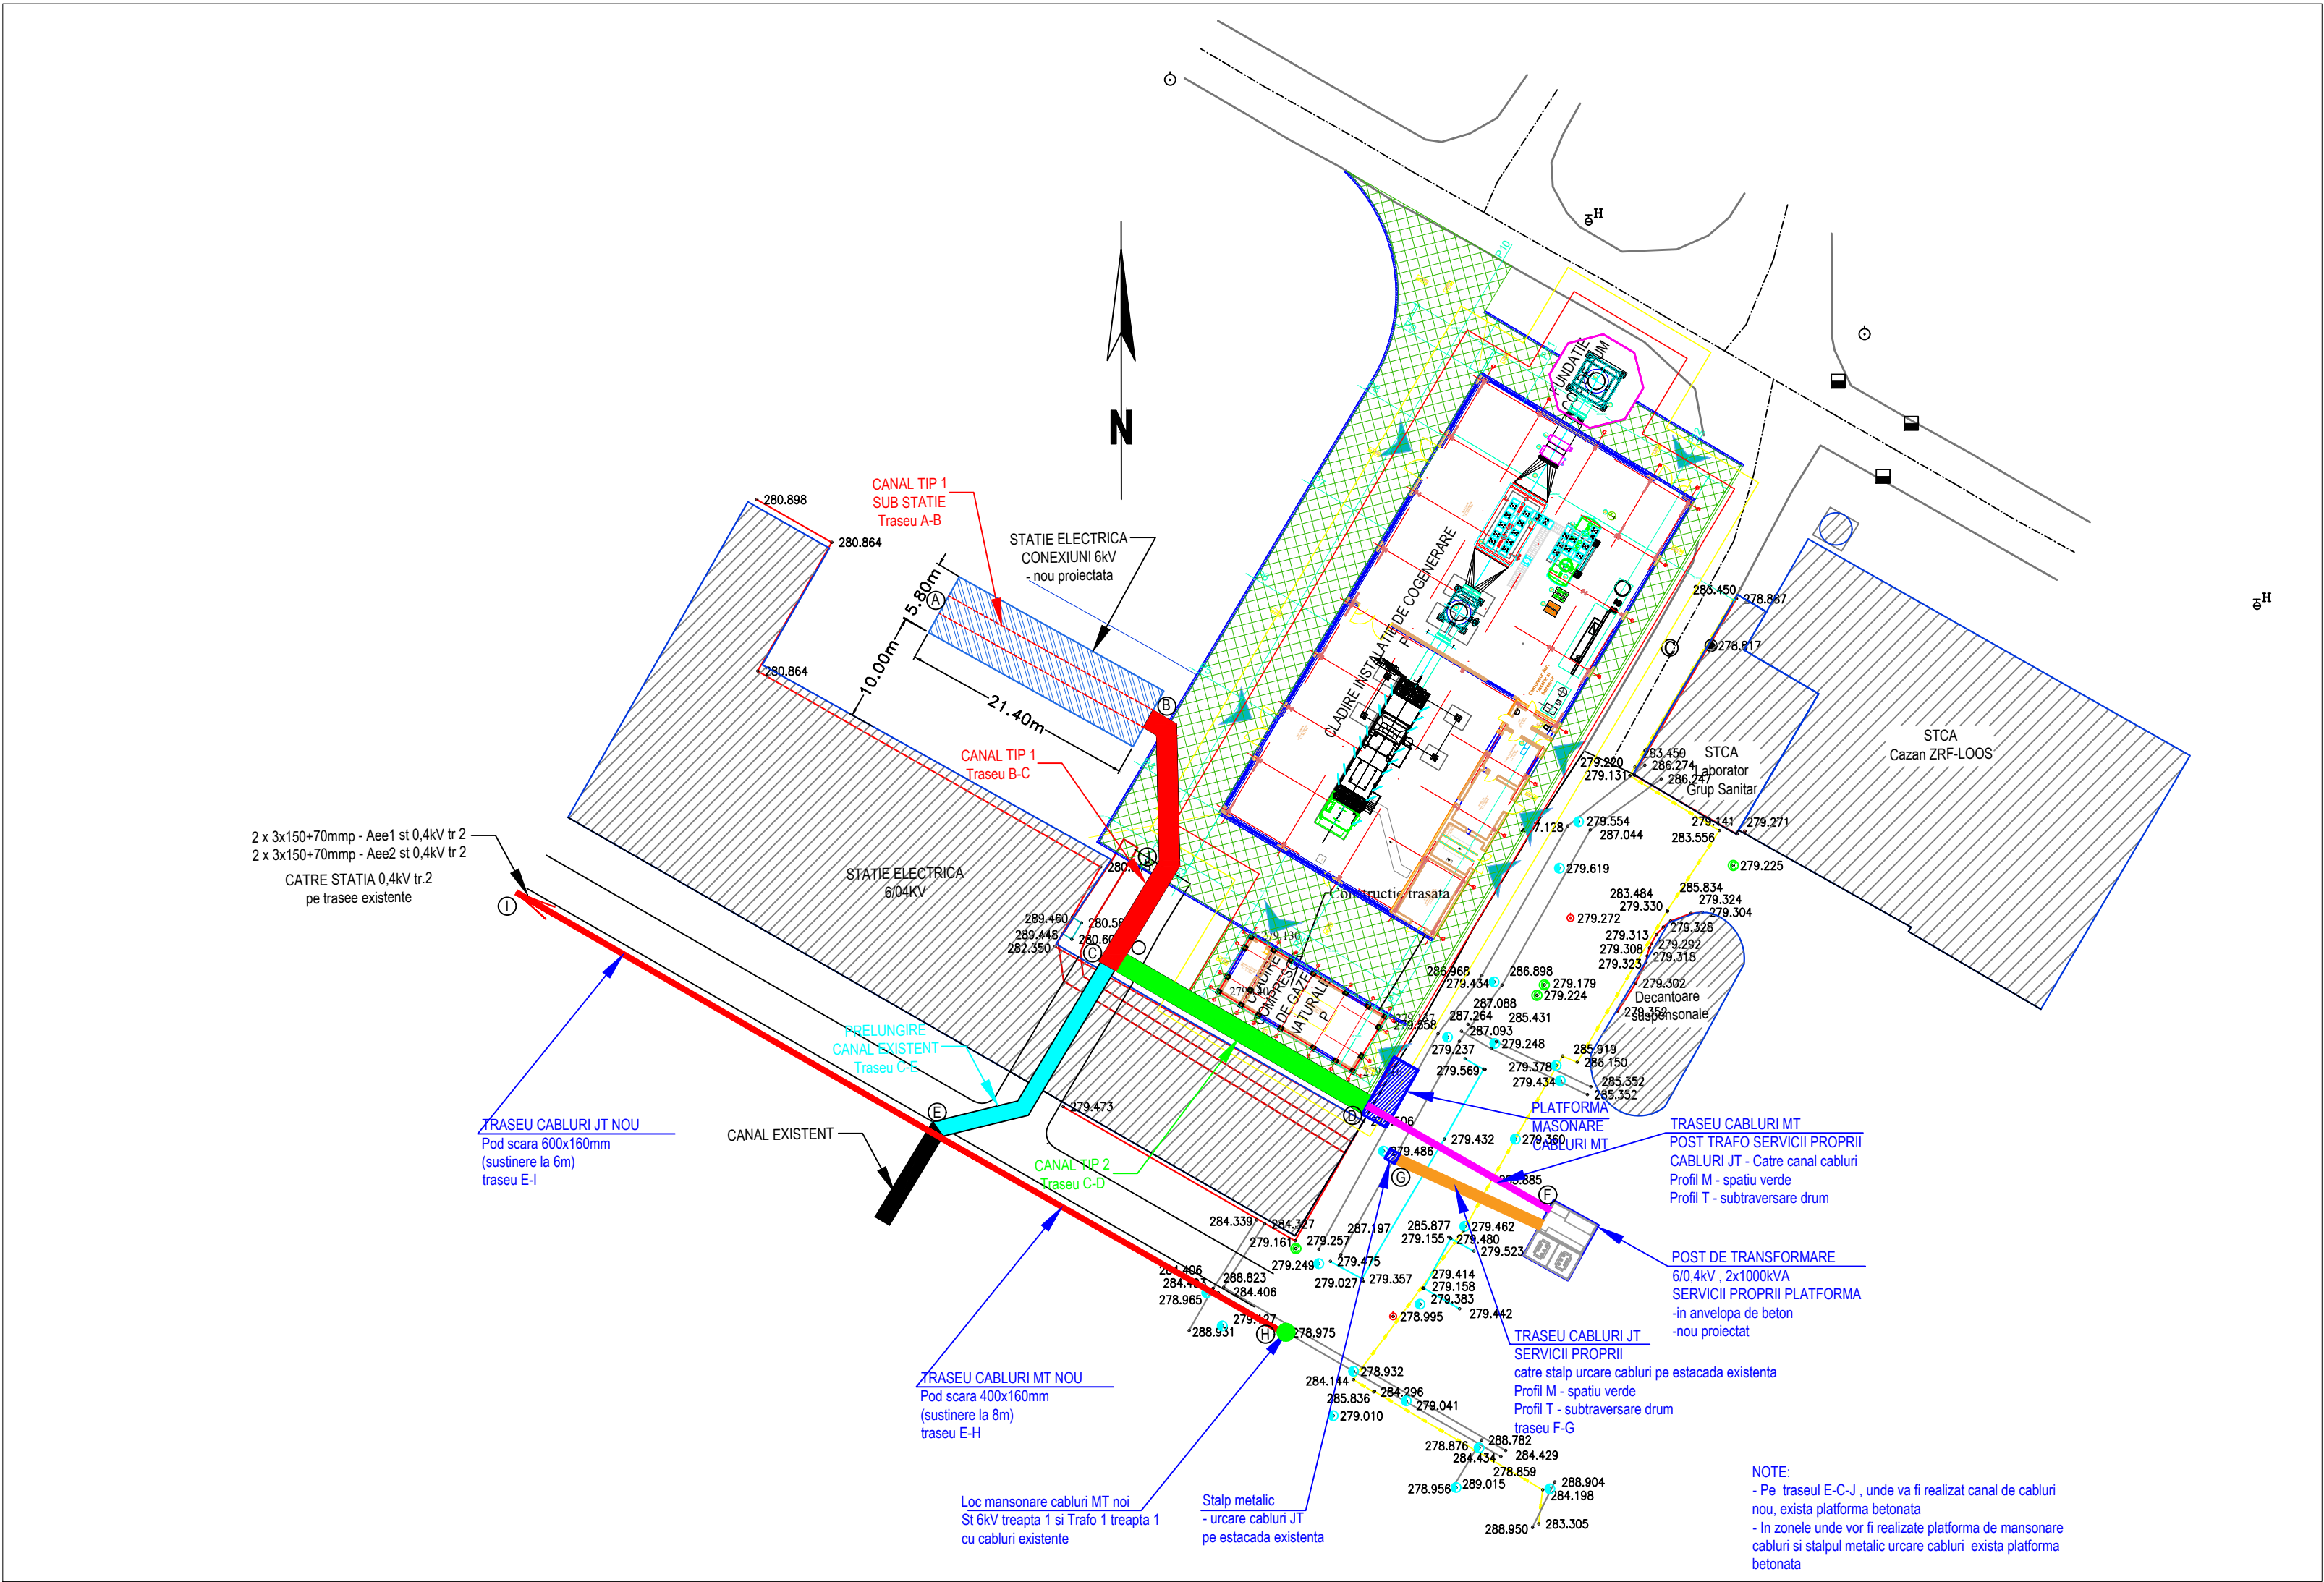

VERIFICATOR/ EXPERT	NUME	SEMNTATURA	CERINTA	REFERATI/ EXPERTIZA NR./ DATA	
	S.C. TIAB S.A. Agentia TIAB IndustriePloiesti	Str. Mama Mehadineanu, nr. 1 Ploiesti, jud. Prahova Tel/Fax: +40 244 570320 +40 244 570366 E-mail: office-industria@tiab.ro Website: www.tiab.ro		BENEFICIAR:	PROIECT NR.:
				S.C. AMBRO S.A. Calea Unirii nr. 24, 720019, Suceava - Romania	PT.1972-34-E
				TITLU PROIECT:	FAZA:
				MODERNIZARE STATIE ELECTRICA DE CONEXIUNI 6kV	CAIET DE SARCINI
SEF PROIECT	ing. Stefan D.		SCARA:	%	REVIZIA:
PROIECTAT	ing. Dirvanu G.		DATA:	01.2020	0
DESENAT	ing. Dirvanu G.				PLANSA NR.:
				TITLU PLANSA:	PT.1972-34-E3.01
				Plan de situatie. Instalatii electrice exterioare	